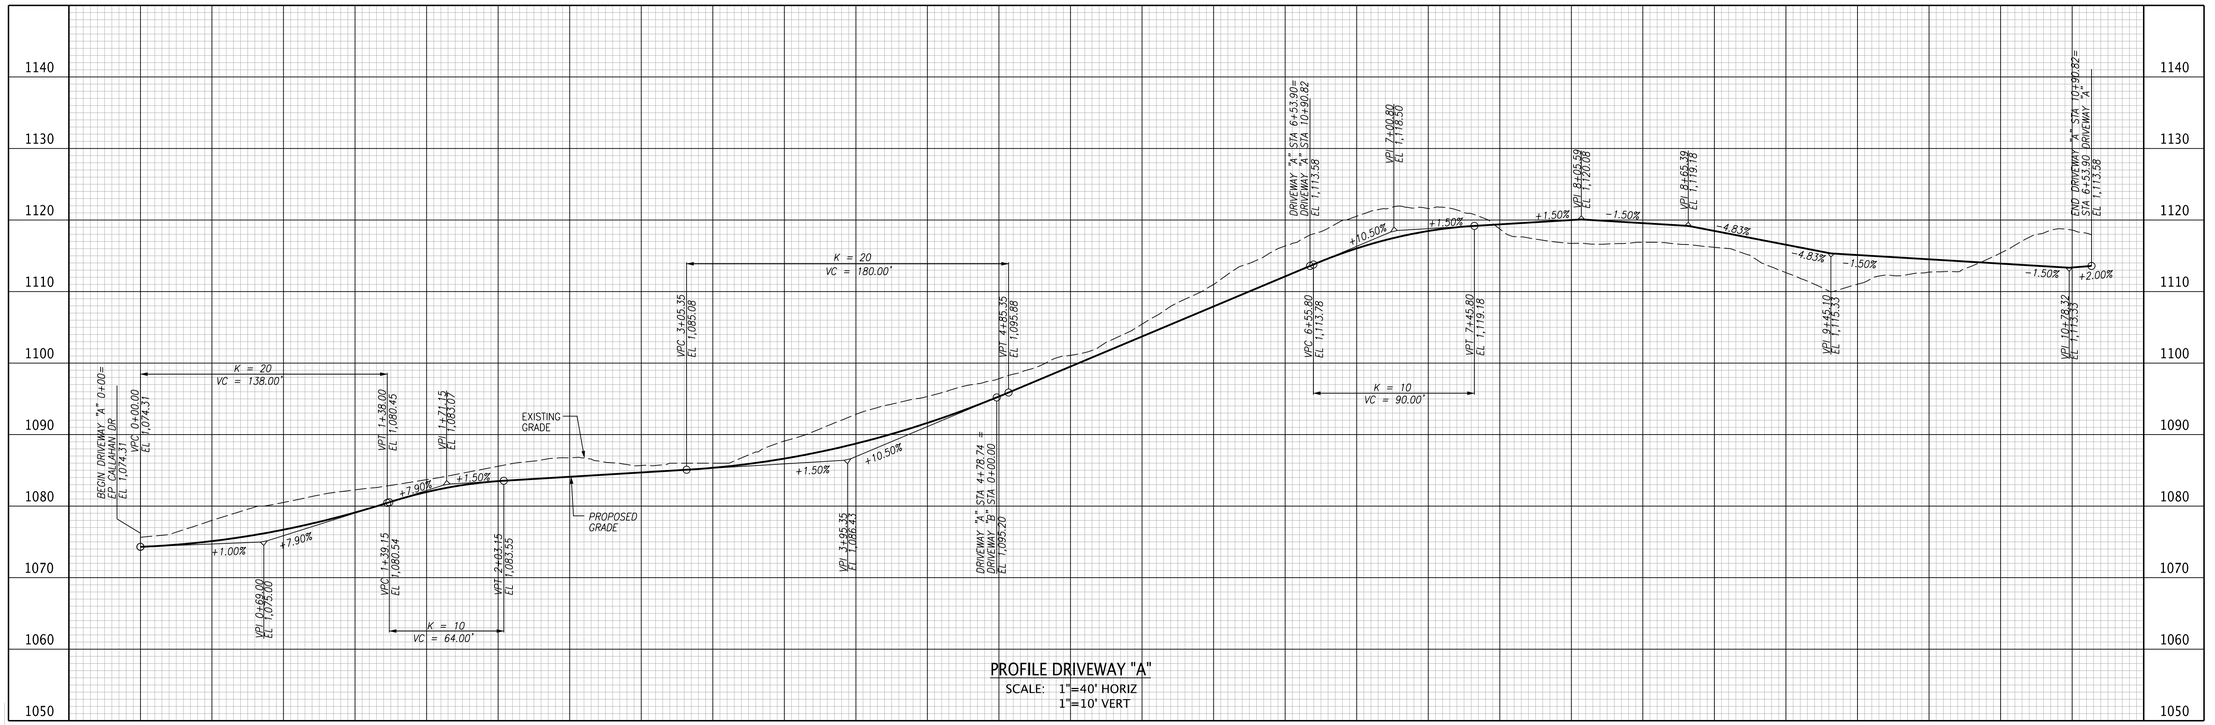

PROFILE DRIVEWAY "A"
SCALE: 1"=40' HORIZ
1"=10' VERT

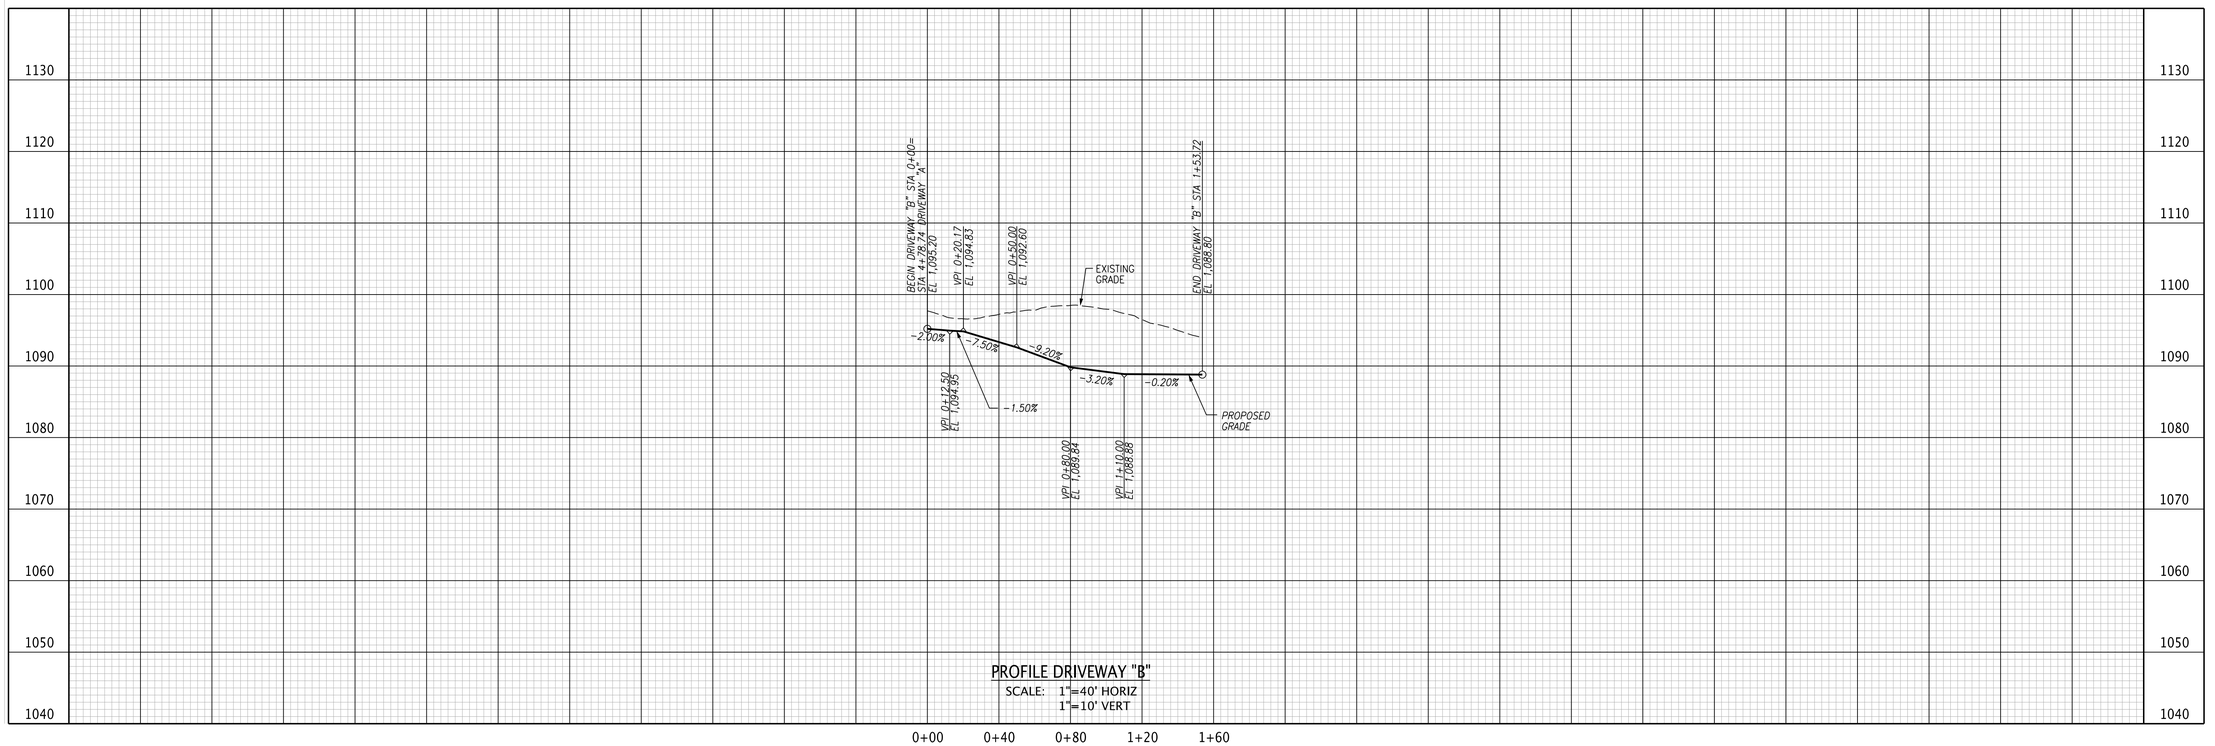

PROFILE DRIVEWAY "B"
SCALE: 1"=40' HORIZ
1"=10' VERT

ARDURRA
COLLABORATE. INNOVATE. CREATE.
2160 Lakeside Centre Way, Suite 201
Knoxville, TN 37922
Phone: (865) 690-6419
www.Ardurra.com

KNOXVILLE LEADERSHIP FOUNDATION
318 N GAY ST, STE 210
KNOXVILLE, TN 37917
CHRIS MARTIN
CMARTIN@KLF.ORG
865-524-2774

NO.	DATE	BY

CALLAHAN FLATS
1511 CALLAHAN DRIVE
KNOXVILLE, TN 37912

DRIVEWAY PROFILES

CARTER L. NICOLL
REGISTERED
LANDSCAPE
ARCHITECT
STATE OF TENNESSEE
9/30/22

JOB NO: 456.002
DATE: 09/30/22

C9

IFC
09/30/22

File Name: J:\456\456.002\DWGS\456002c009.dgn
Plot Date: 9/30/2022